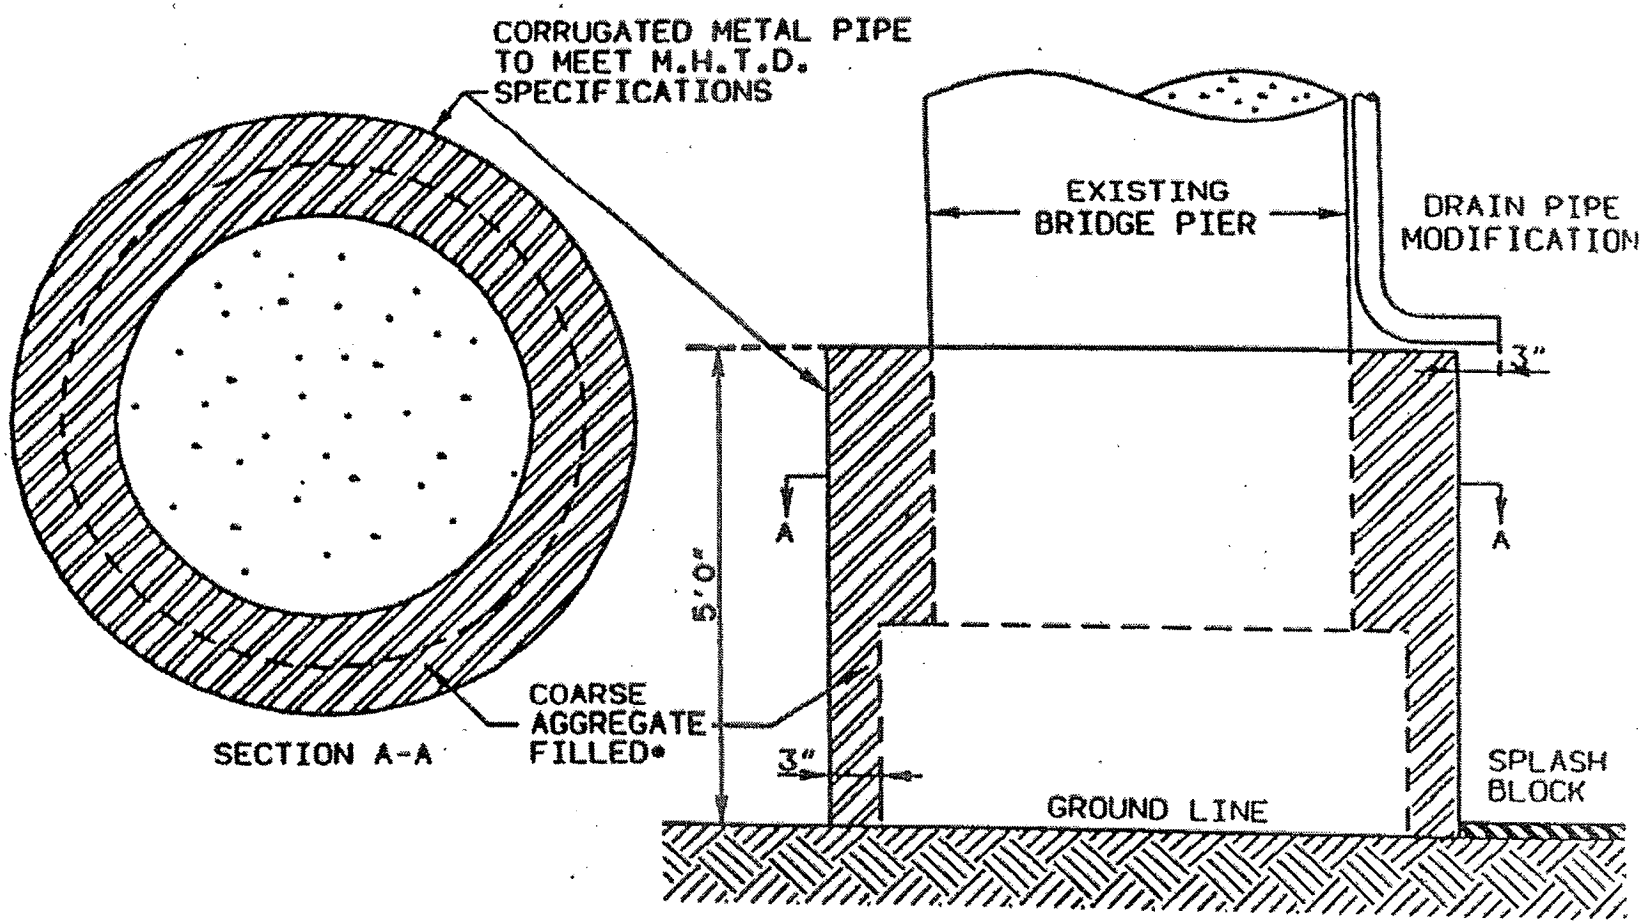

*STANDARD SPECIFICATION SECTION
1005.1.4.1 GRADATION A

BRIDGE COLUMN PROTECTION
TRUCK TRAFFIC