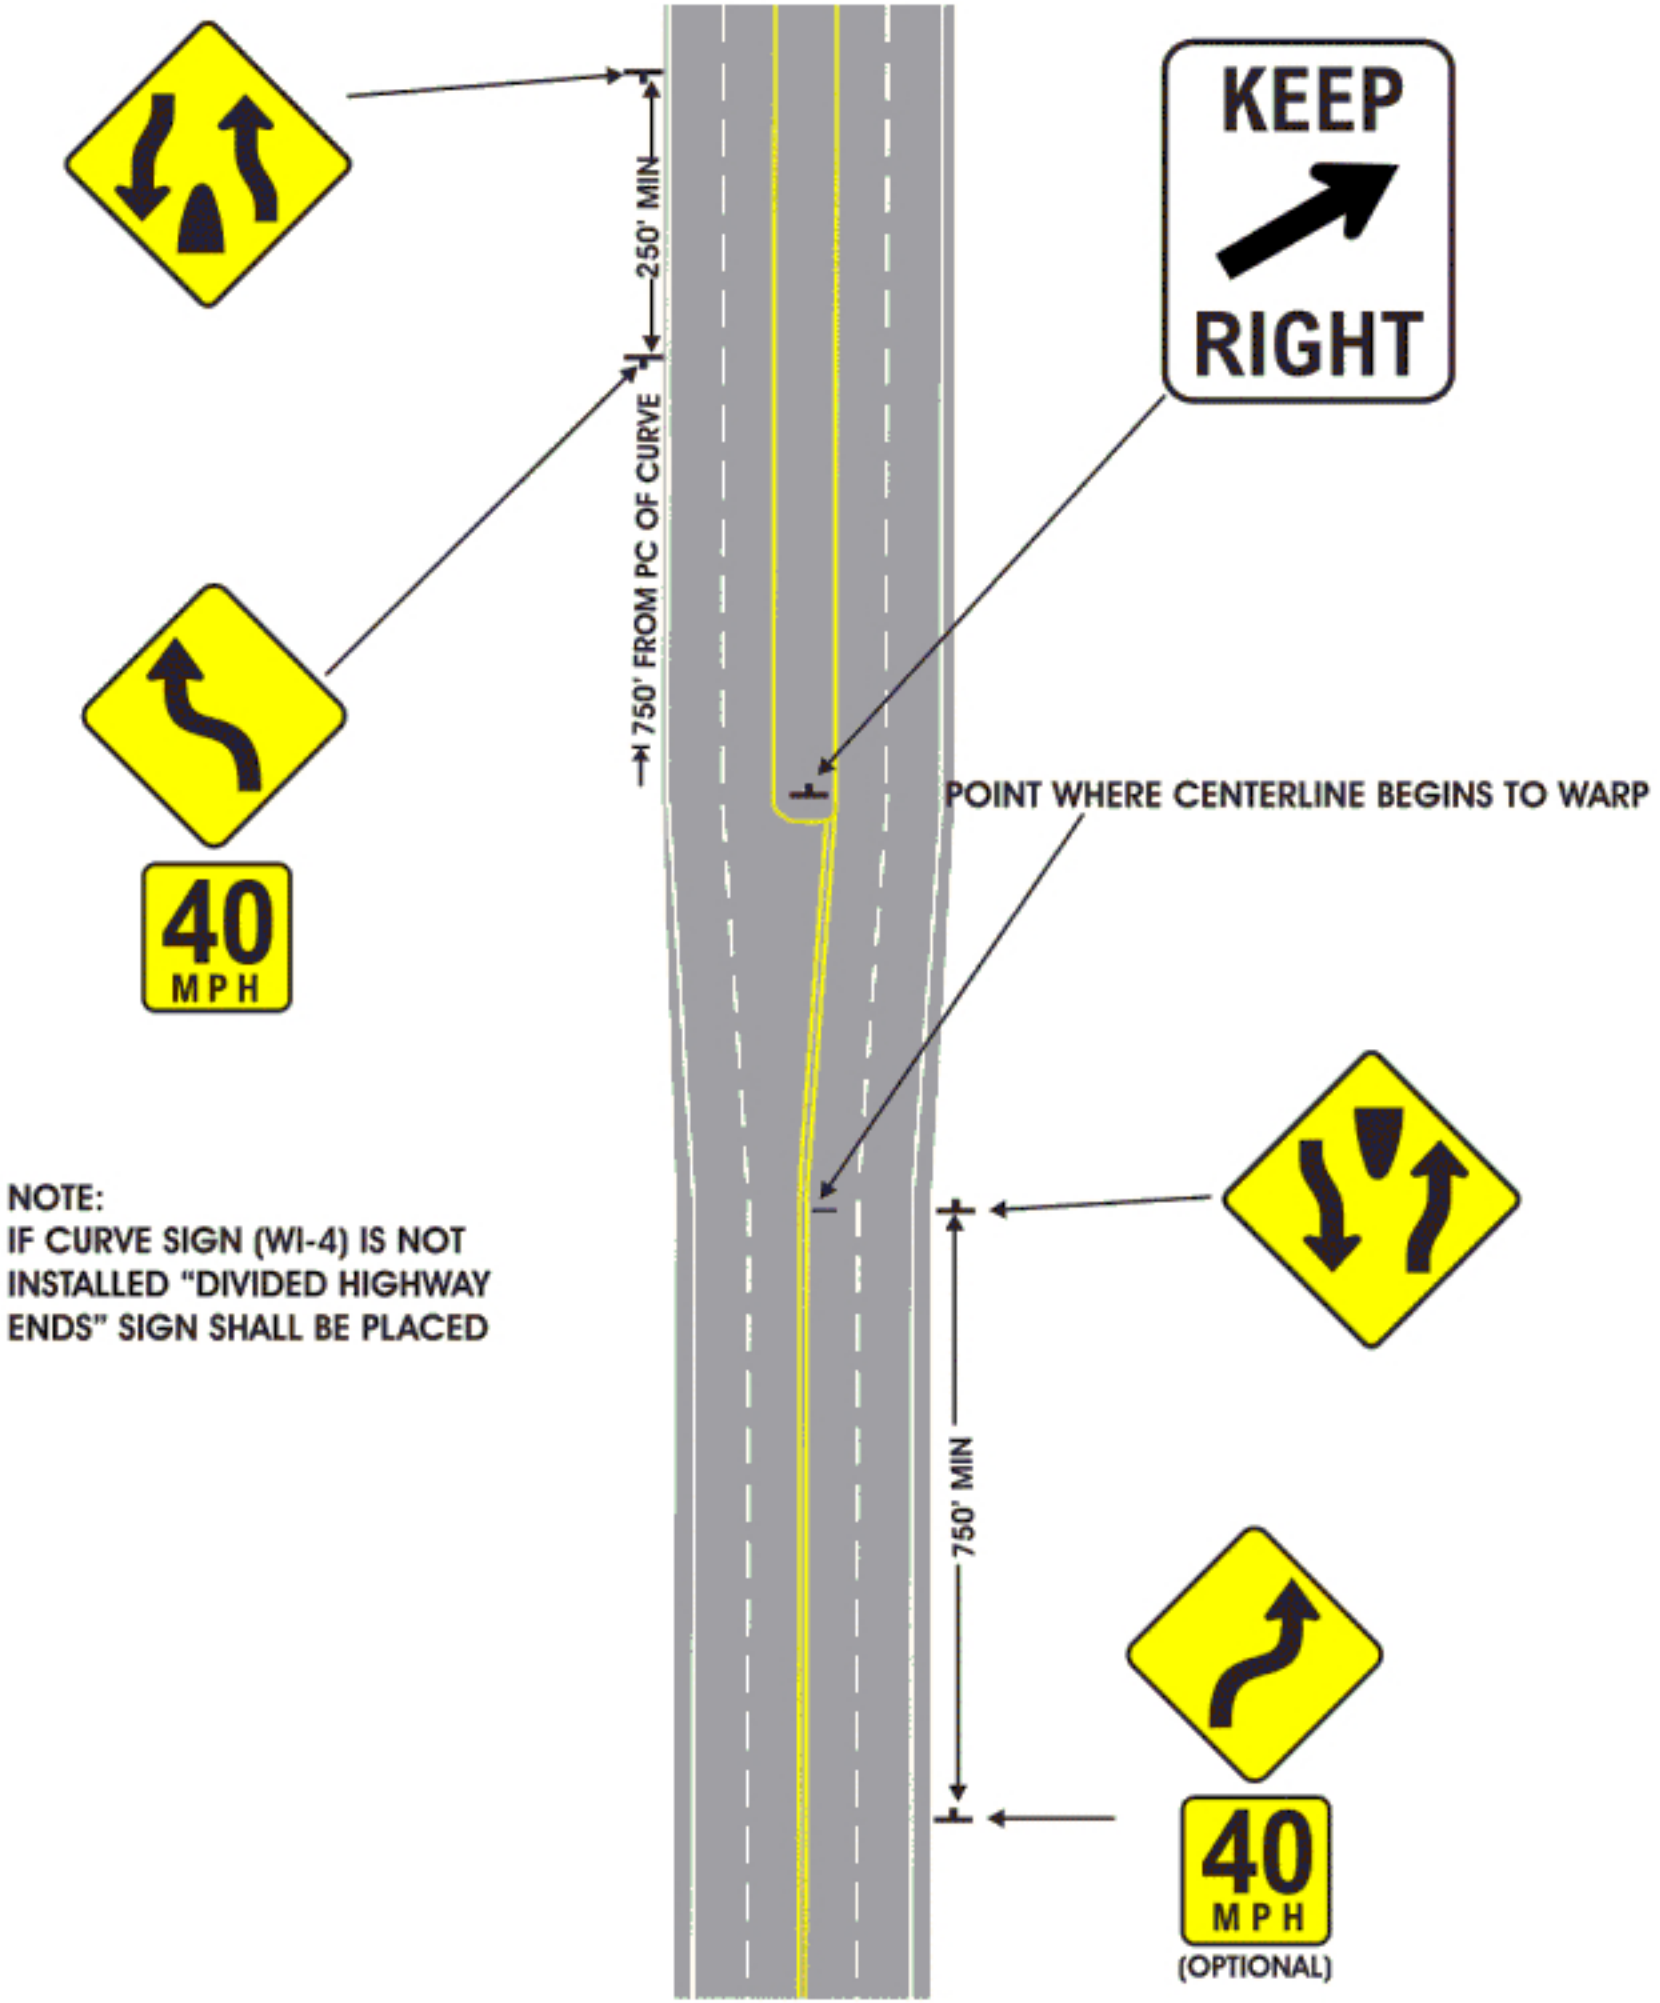

NOTE:
IF CURVE SIGN (WI-4) IS NOT INSTALLED "DIVIDED HIGHWAY ENDS" SIGN SHALL BE PLACED