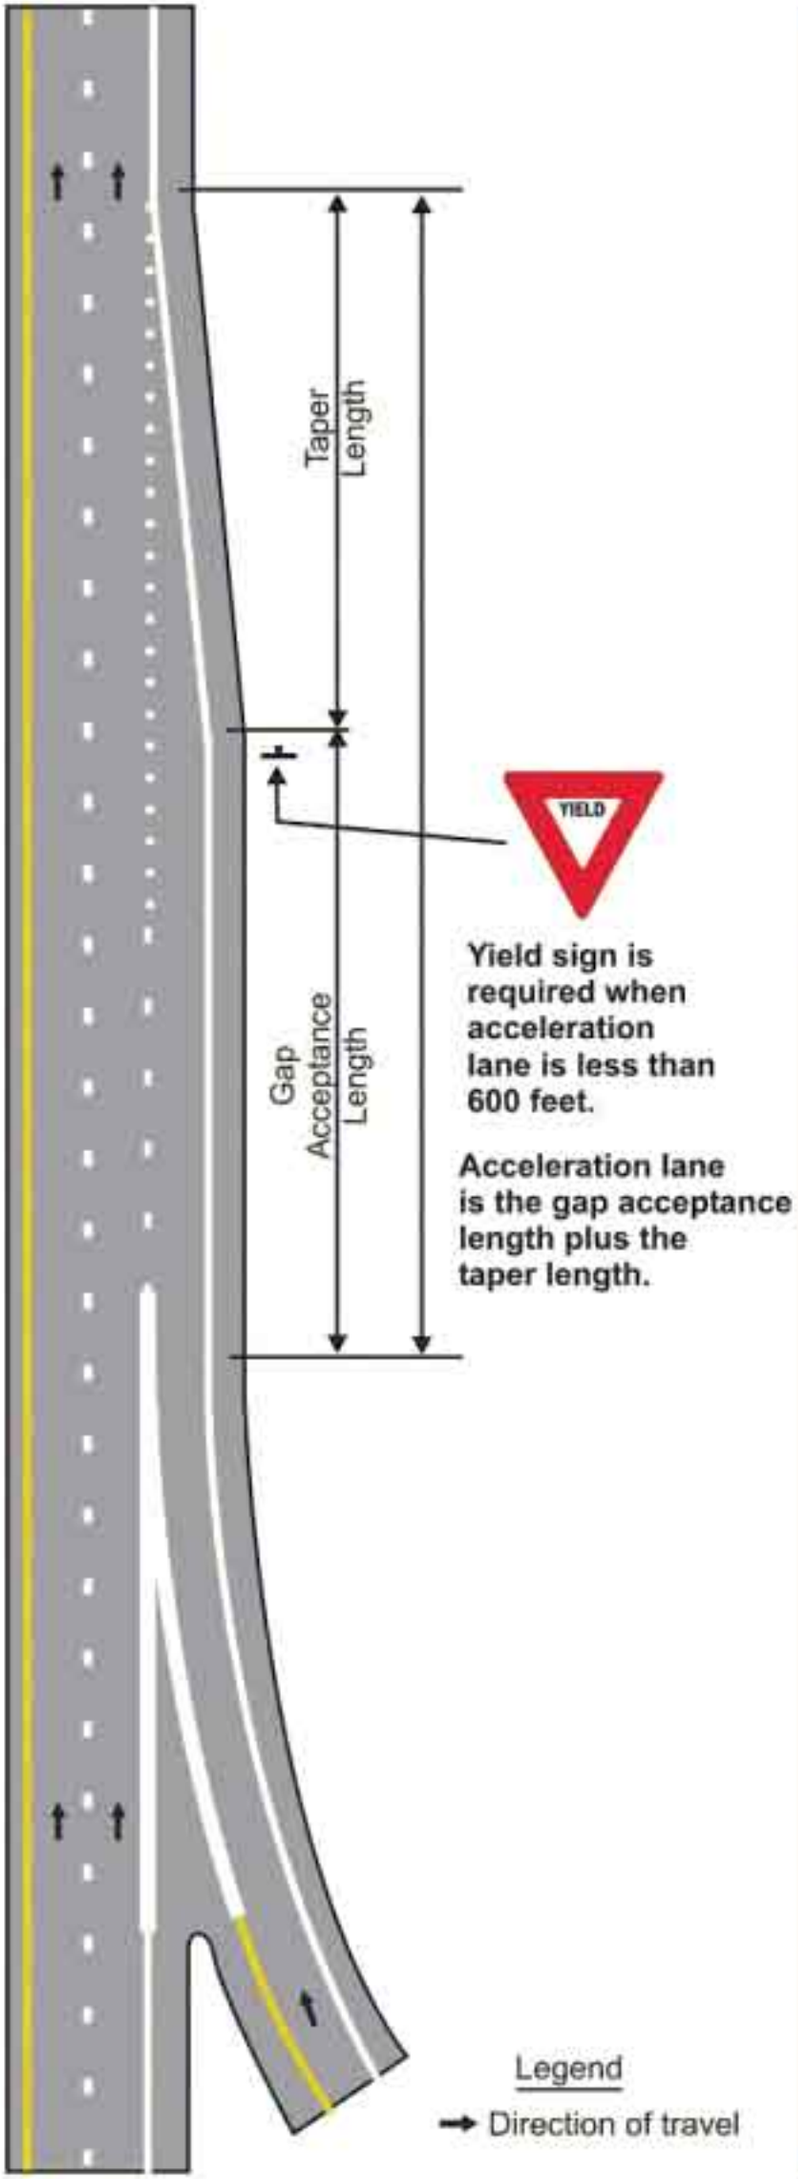
Taper Length
Gap Acceptance Length
YIELD
Yield sign is required when acceleration lane is less than 600 feet.
Acceleration lane is the gap acceptance length plus the taper length.
Legend
Direction of travel

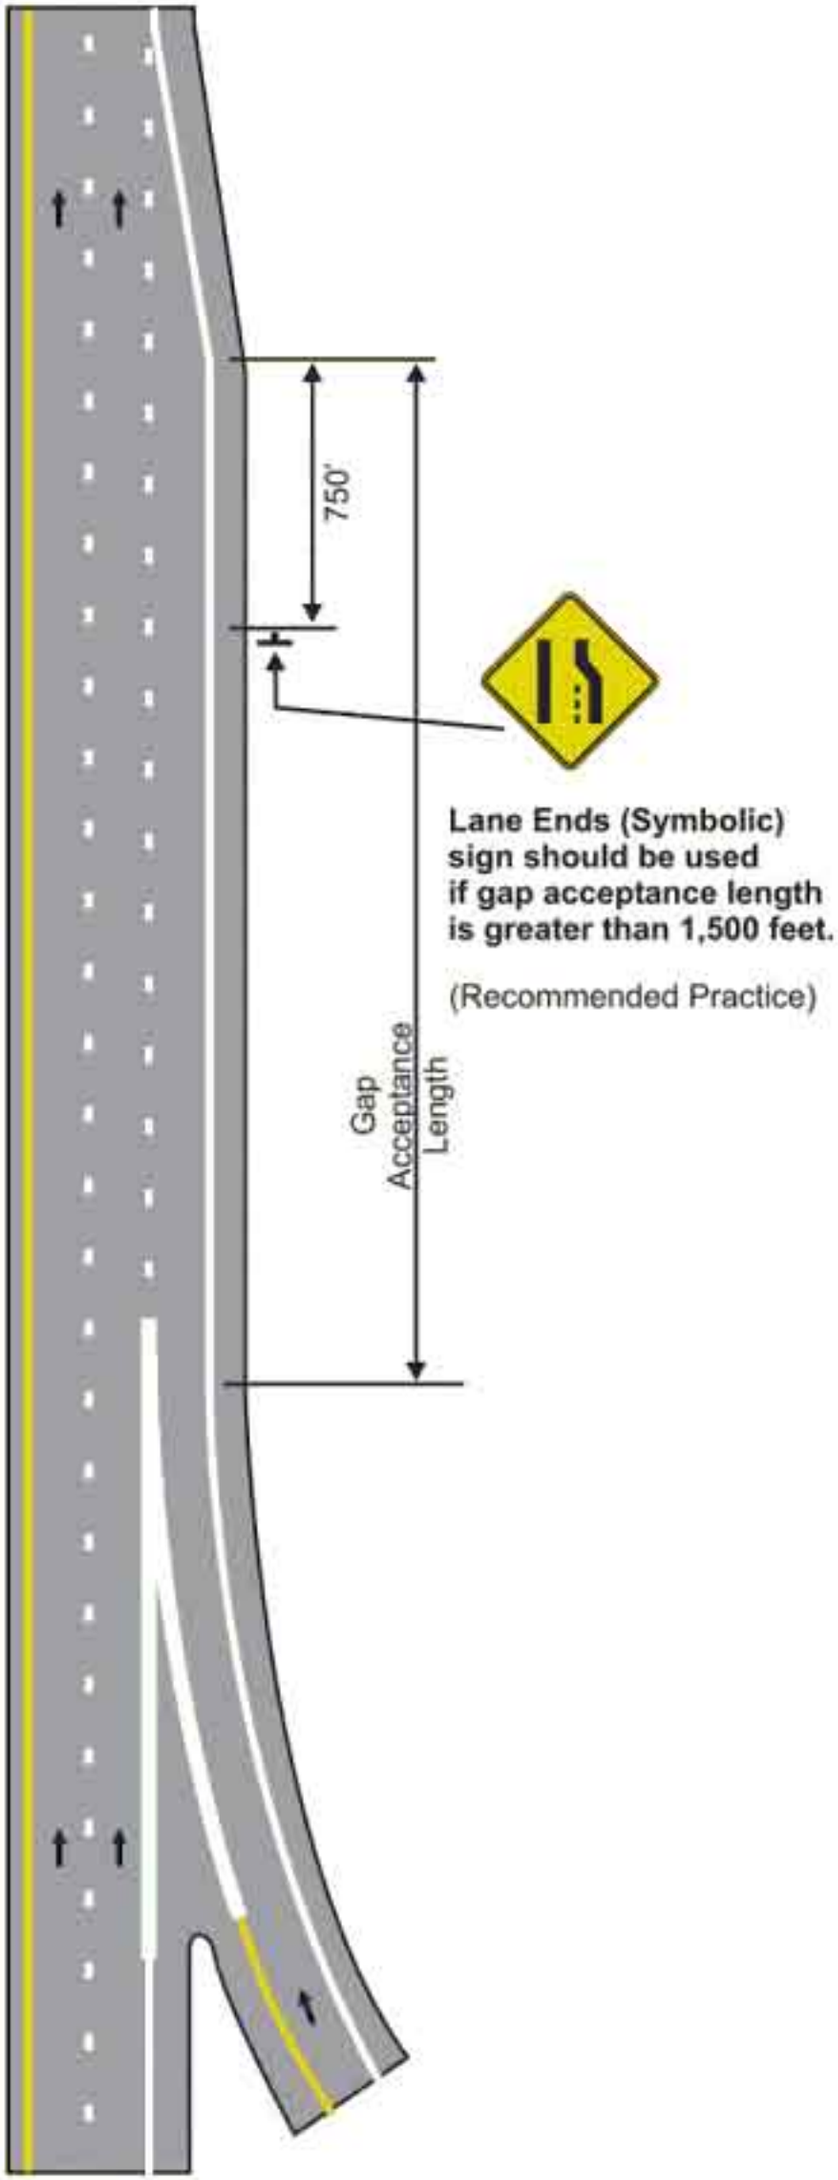
750'
Gap Acceptance Length
Lane Ends (Symbolic) sign should be used if gap acceptance length is greater than 1,500 feet.
(Recommended Practice)