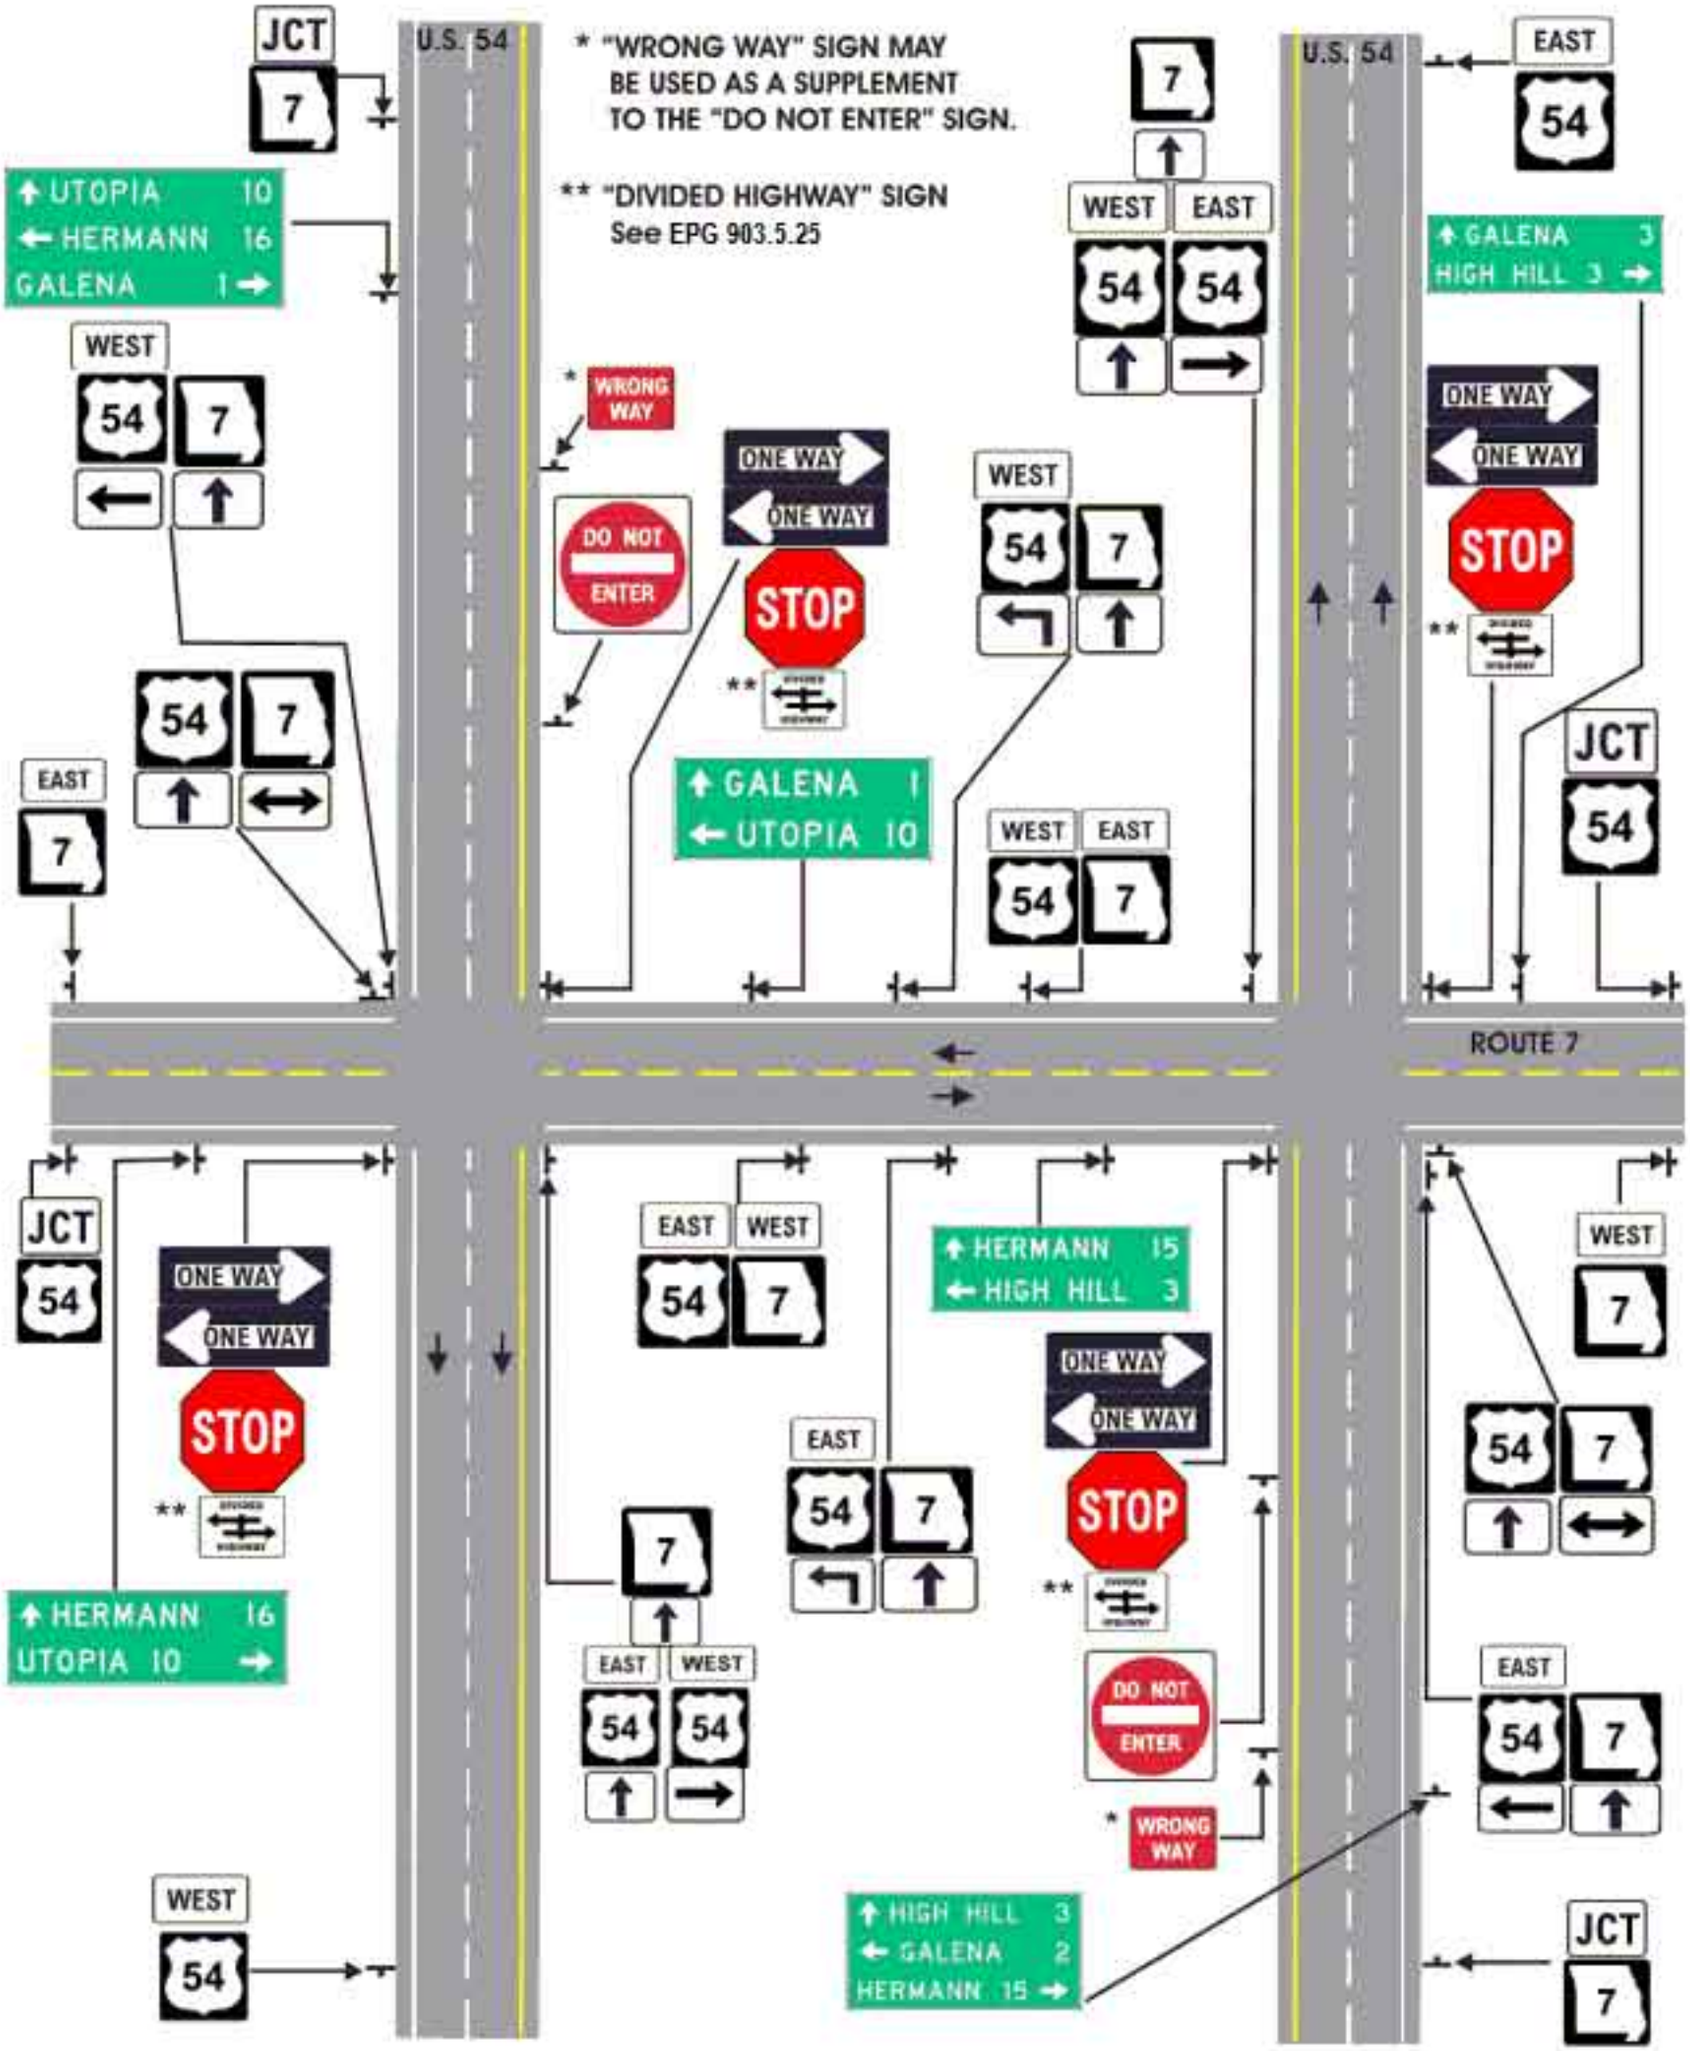
* "WRONG WAY" SIGN MAY BE USED AS A SUPPLEMENT TO THE "DO NOT ENTER" SIGN.
** "DIVIDED HIGHWAY" SIGN See EPG 903.5.25
U.S. 54
ROUTE 7
JCT 7
UTOPIA 10
HERMANN 16
GALENA 1
WEST 54 7
EAST 7
54 7
WRONG WAY
DO NOT ENTER
ONE WAY
STOP
GALENA 1
UTOPIA 10
WEST EAST 54 7
EAST 54
GALENA 3
HIGH HILL 3
JCT 54
JCT 54
HERMANN 16
UTOPIA 10
EAST WEST 54 7
HERMANN 15
HIGH HILL 3
EAST 54 7
7
EAST WEST 54 54
WEST 54
HIGH HILL 3
GALENA 2
HERMANN 15
WEST 7
EAST 54 7
JCT 7